FilmL.A., Inc.
6255 W Sunset Blvd, 12th Floor
Hollywood, CA 90028
t: (213)977-8600 - f: (213)977-8601
www.filmla.com

Summary Information

Permit No: F00136874 **Type of Permit:** FILMING **Release Date:** 04/24/2018

Production Company WE ARE ROYALE LLC DBA ROYALE LLC

Insured Company Name WE ARE ROYALE LLC DBA ROYALE LLC

Contact Phone No. 1 323-337-9990
Contact Phone No. 2
Fax
Address 535 N. LARCHMONT BLVD
LOS ANGELES, California 90004

Production Title HOUR F/W 2018

Type of Production Commercial - Standard

Producer Eric Zapakin

Director Brien Holman

1st AD Scott Findley

Production Manager Wes Shade

FilmL.A. Coordinator Cody Penwell

Location Manager Dean Galanis
Primary Phone Mobile - 323-572-1941
Secondary Phone

Location Assistant n/a n/a
Primary Phone Mobile - n/a
Secondary Phone

Fees

Posting 300	$138.00
Notification Charge	$206.00
FILMLA NON-REFUNDABLE FILM APPLICATION FEE	$660.00
LA CITY LANE AND STREET CLOSURE FEE	$312.00
LA CITY FIRE SAFETY OFFICER	$850.00
LA CITY FIRE DEPARTMENT SPOT CHECK SURCHARGE	$85.00

Total Permit Fee $2,251.00

Number of Locations 3

NOT A PERMIT

FilmL.A., Inc.
6255 W Sunset Blvd, 12th Floor
Hollywood, CA 90028
t: (213)977-8600 - f: (213)977-8601
www.filmla.com

Summary Information

Location

Permit Number	F00136874	**Location Manager**	Dean Galanis
Production Company	WE ARE ROYALE LLC DBA ROYALE L...	Primary Phone	Mobile - 323-572-1941
Insured Company	WE ARE ROYALE LLC DBA ROYALE L...	Secondary Phone	
Production Title	HOUR F/W 2018		

Location Address	125 Paseo de la Plaza, Los Angeles, CA, 90012
Location Name	EL PUEBLO DE LOS ANGELES
Location Type	Plaza
Prep Dates	4/25/2018 - 4/25/2018 10:00 - 12:00 1 day
Film Dates	4/25/2018 - 4/25/2018 12:00 - 21:00 1 day
Open or Closed to the Public	Open
Generic Conditions	*Certain service and personnel fees required by jurisdictional agencies are not collected by FilmL.A. Any such fees must be paid directly to the appropriate agency, and a separate invoice will be provided to the permittee. *LAFD UFSO: Company must contact FilmL.A. for extension of the Uniformed Fire Safety Officers' hours. During normal business hours, UFSO must also inform the LAFD Film desk of the extension. All closures impacting sidewalks must be implemented per WATCH manual, CA MUTCD TA-28 & TA-29 All vehicles must be parked on private property Must comply with attached conditions Must Maintain 5' Clearance on Sidewalks/Walkways Must maintain local/emergency access No cast or crew parking on area streets No interference with merchant activity. No interference with vehicular or pedestrian traffic No stopping or setting up in front of merchants or residents without prior approval Number of uniformed officers listed on the permit is a minimum requirement. Permittee remains responsible for deploying a sufficient number of uniformed officers to provide traffic and crowd control to ensure the safety of the film crew and the public. Traffic Officers Required Uniformed officers shall have a copy of the film permit in their possession and are required to confirm that all traffic control signage devices are in place.
Please see attached document	Main St btwn Arcadia North 300' ES Curb - We Are Royale.pdf

NOT A PERMIT

FilmL.A., Inc.
6255 W Sunset Blvd, 12th Floor
Hollywood, CA 90028
t: (213)977-8600 - f: (213)977-8601
www.filmla.com

Summary Information — Location

Permit Number F00136874
Production Company WE ARE ROYALE LLC DBA ROYALE L...
Insured Company WE ARE ROYALE LLC DBA ROYALE L...
Production Title HOUR F/W 2018

Location Manager Dean Galanis
Primary Phone Mobile - 323-572-1941
Secondary Phone

Equipment on Location

Type	Quantity
5 Ton Truck	6
Cranes	1
Generator	1
Motor Homes	1
Picture vehicles	3
Portable restrooms	1
Vans	3

Personnel on Location

Type	Quantity
Cast	10
Crew	40
Extras	10
LA City UFSO assigned	42597
Off-Duty/Retired LAPD Officer(s)	1

Filming Activities Camera on sticks; Equipment on property; Exterior motion without sound; Handheld equipment; exterior of pico house and Sanchez Rd. ;

Jurisdiction **Political:** Los Angeles City - Council District 14 **Police:** Los Angeles Police Department **Fire:** Los Angeles City

Thomas Guide **Page:** 634 **Grid:** G3

Location Notes Company must contact John Kopczynski 213-485-8225 prior to shoot

Approvals

LOS ANGELES CITY FIRE DEPARTMENT - FILM UNIT	Vincent Owens
LOS ANGELES CITY POLICE DEPARTMENT	Melissa Hernandez
FILMLA. CLOSURES	Adrian Fayad
LOS ANGELES CITY DEPARTMENT OF PUBLIC WORKS	Jessica Castro

Parking

Base Camp Location Type : Other Location — 419 N Main St, Los Angeles, CA, 90012

Crew Parking Location Type : Other Location — 419 N Main St, Los Angeles, CA, 90012

Posting "No Parking" signs E/S N MAIN ST., ARCADIA ST - NORTH 300'

Approximate Footage 0 - 300 **Log Number** 200439

Date(s) 4/25/2018 to 4/25/2018 **Time(s)** 07:00 to 22:00

Lane / Full Closure E/S CURB AND BIKE LANE N MAIN ST., ARCADIA ST - NORTH 300'

NOT A PERMIT

FilmL.A., Inc.
6255 W Sunset Blvd, 12th Floor
Hollywood, CA 90028
t: (213)977-8600 - f: (213)977-8601
www.filmla.com

Summary Information

Location

Permit Number	F00136874	**Location Manager**	Dean Galanis
Production Company	WE ARE ROYALE LLC DBA ROYALE L...	Primary Phone	Mobile - 323-572-1941
Insured Company	WE ARE ROYALE LLC DBA ROYALE L...	Secondary Phone	
Production Title	HOUR F/W 2018		

Approximate Footage 0 - 300

Date(s) 4/25/2018 to 4/25/2018 **Time(s)** 11:30 to 21:00

NOT A PERMIT

FilmL.A., Inc.
6255 W Sunset Blvd, 12th Floor
Hollywood, CA 90028
t: (213)977-8600 - f: (213)977-8601
www.filmla.com

Summary Information

Location

Permit Number	F00136874	**Location Manager**	Dean Galanis
Production Company	WE ARE ROYALE LLC DBA ROYALE L...	Primary Phone	Mobile - 323-572-1941
Insured Company	WE ARE ROYALE LLC DBA ROYALE L...	Secondary Phone	
Production Title	HOUR F/W 2018		

Location Address 943 N Broadway, Los Angeles, CA, 90012

Location Name CHINATOWN CENTRAL PLAZA

Location Type Plaza

Location Description CHINATOWN CENTRAL PLAZA

Film Dates 4/25/2018 - 4/25/2018 05:00 - 13:00 1 day

Open or Closed to the Public Open

Generic Conditions

*Certain service and personnel fees required by jurisdictional agencies are not collected by FilmL.A. Any such fees must be paid directly to the appropriate agency, and a separate invoice will be provided to the permittee.
*LA CITY AND/OR LA COUNTY FIRE CHECKLIST ATTACHED TO FINAL PERMIT. THE PERMITEE IS RESPONSIBLE FOR COMPLETING CHECKLIST PRIOR TO FILMING ACTIVITY AT THIS LOCATION. NON COMPLIANCE MAY RESULT IN ASSIGNMENT OF A FIRE OFFICER.
All vehicles must be parked on private property
Must comply with attached conditions
Must Maintain 5' Clearance on Sidewalks/Walkways
Must maintain local/emergency access
No cast or crew parking on area streets
No interference with merchant activity.
No interference with vehicular or pedestrian traffic
No stopping or setting up in front of merchants or residents without prior approval

Equipment on Location

Type	Quantity
5 Ton Truck	6
Catering Truck	2
Generator	1
Motor Homes	1
Vans	3

Personnel on Location

Type	Quantity
Cast	10
Crew	40
Extras	10
Spot Check	1

Filming Activities Camera on sticks; Equipment on property; Exterior motion without sound; Handheld equipment;

Jurisdiction **Political:** Los Angeles City - **Police:** Los Angeles **Fire:** Los Angeles City

PERMIT

FilmL.A., Inc.
6255 W Sunset Blvd, 12th Floor
Hollywood, CA 90028
t: (213)977-8600 - f: (213)977-8601
www.filmla.com

Summary Information — Location

Permit Number	F00136874	**Location Manager**	Dean Galanis
Production Company	WE ARE ROYALE LLC DBA ROYALE L...	Primary Phone	Mobile - 323-572-1941
Insured Company	WE ARE ROYALE LLC DBA ROYALE L...	Secondary Phone	
Production Title	HOUR F/W 2018		

Council District 01 — Police Department

Thomas Guide **Page:** 634 **Grid:** G2

Approvals LOS ANGELES CITY POLICE DEPARTMENT — Melissa Hernandez

Parking

Base Camp
Location Type : Other Location
419 W College St, Los Angeles, CA, 90012

Crew Parking
Location Type : Other Location
717 N Hill St, Los Angeles, CA, 90012

Parking Notes
Base camp will be 419 W. College St.

NOT A PERMIT

FilmL.A., Inc.
6255 W Sunset Blvd, 12th Floor
Hollywood, CA 90028
t: (213)977-8600 - f: (213)977-8601
www.filmla.com

Summary Information

Location

Permit Number	F00136874	**Location Manager**	Dean Galanis
Production Company	WE ARE ROYALE LLC DBA ROYALE L...	Primary Phone	Mobile - 323-572-1941
Insured Company	WE ARE ROYALE LLC DBA ROYALE L...	Secondary Phone	
Production Title	HOUR F/W 2018		

This location has been CANCELED

Location Address 900 N Broadway, Los Angeles, CA, 90012

Location Type Office Building

Film Dates 4/25/2018 - 4/25/2018 09:00 - 13:00 1 day

Open or Closed to the Public Closed

Equipment on Location

Type	Quantity
5 Ton Truck	6
Generator	1
Motor Homes	1
Vans	3

Personnel on Location

Type	Quantity
Cast	10
Crew	40
Extras	10

Where are the extras holding? A covered area on location.

Filming Activities Camera on sticks; Equipment on property; Exterior motion without sound; Handheld equipment;

Jurisdiction **Political:** Los Angeles City - Council District 01 **Police:** Los Angeles Police Department **Fire:** Los Angeles City

Thomas Guide **Page:** 634 **Grid:** G2

Coordinator Note **LOCATION CANCELED. FEES DUE**

Parking

Base Camp
Location Type : To Be Determined

Crew Parking
Location Type : To Be Determined

Posting "No Parking" signs E/S BROADWAY 5 METERED SPACES FROM COLLEGE ST HEADING NORTH 200'

Approximate Footage 0 - 300 **Log Number** 200440

NOT A PERMIT

FilmL.A., Inc.
6255 W Sunset Blvd, 12th Floor
Hollywood, CA 90028
t: (213)977-8600 - f: (213)977-8601
www.filmla.com

Summary Information

Location

Permit Number	F00136874	**Location Manager**	Dean Galanis
Production Company	WE ARE ROYALE LLC DBA ROYALE L...	Primary Phone	Mobile - 323-572-1941
Insured Company	WE ARE ROYALE LLC DBA ROYALE L...	Secondary Phone	
Production Title	HOUR F/W 2018		

Date(s) 4/25/2018 to 4/25/2018 **Time(s)** 07:00 to 13:00

NOT A PERMIT

Permit #F00136874

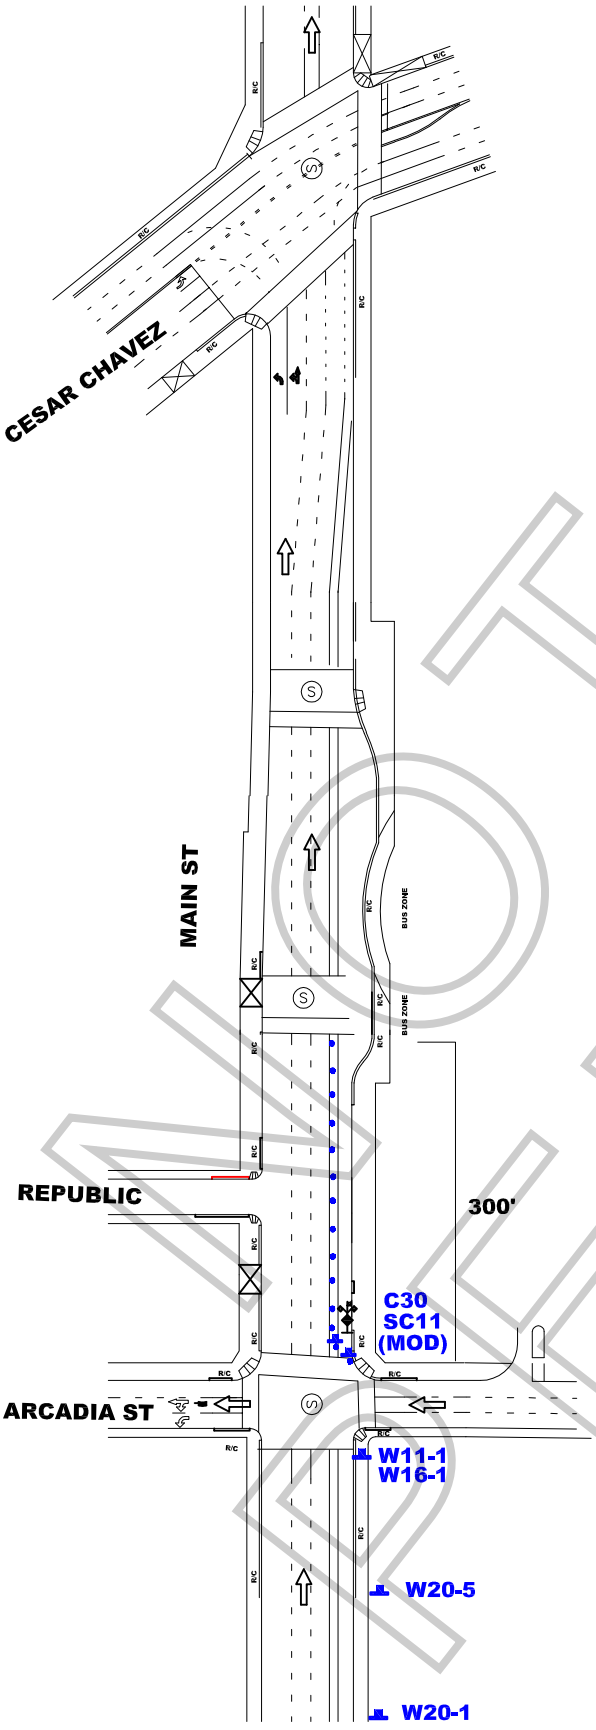

Ⓢ TRAFFIC SIGNAL

● TRAFFIC CONE

TYPE I W/ SIGN

HIGH LEVEL WARNING DEVICE

ALL TRAFFIC CONTROL WILL BE INSTALLED TO MEET OR EXCEED THE MUTCD AND WATCH MINIMUM REQUIREMENTS

WORK ZONE TRAFFIC CONTROL PLAN GENERAL NOTES

1. DATE/TIME: 4-25-18 FROM 11:30 HOURS TO 21:00 HOURS.

2. ALL SIGNING, STRIPING, AND TRAFFIC CONTROL DEVICES SHALL CONFORM TO THE (CURRENT) STATE OF CALIFORNIA DEPARTMENT OF TRANSPORTATION (CALTRANS) STANDARD PLANS AND STANDARD SPECIFICATIONS, CALIFORNIA MUTCD, AND ANY ADDENDUMS THERETO, AND AS SHOWN ON THESE PLANS, SYMBOLS AND ABBREVIATIONS USED ARE SHOWN ON CALTRANS STANDARD PLANS.
3. THERE WILL BE NO INTERFERENCE WITH TRAFFIC SIGNALS OR CROSSWALKS.
4. CONES WILL BE 28" MINIMUM HEIGHT AND HAVE REFLECTORIZED SLEEVES FOR NIGHT WORK.
5. POLICE WILL DIRECT TRAFFIC IF NECESSARY.

TCP FOR:	WE ARE ROYALE
LOCATION:	E/S CURB LANE - MAIN ST ARCADIA NORTH 300' LOS ANGELES, CALIFORNIA
CONTACT:	NICK STERNBERG PH# 213-820-3933
	JCL TRAFFIC SERVICES (213) 622-9775 C31-CA Lic # 805357
DATE / REVISIONS	DRAFTER: M. MENJIVAR SCALE: N.T.S. FILM LA: AF

NOT A PERMIT